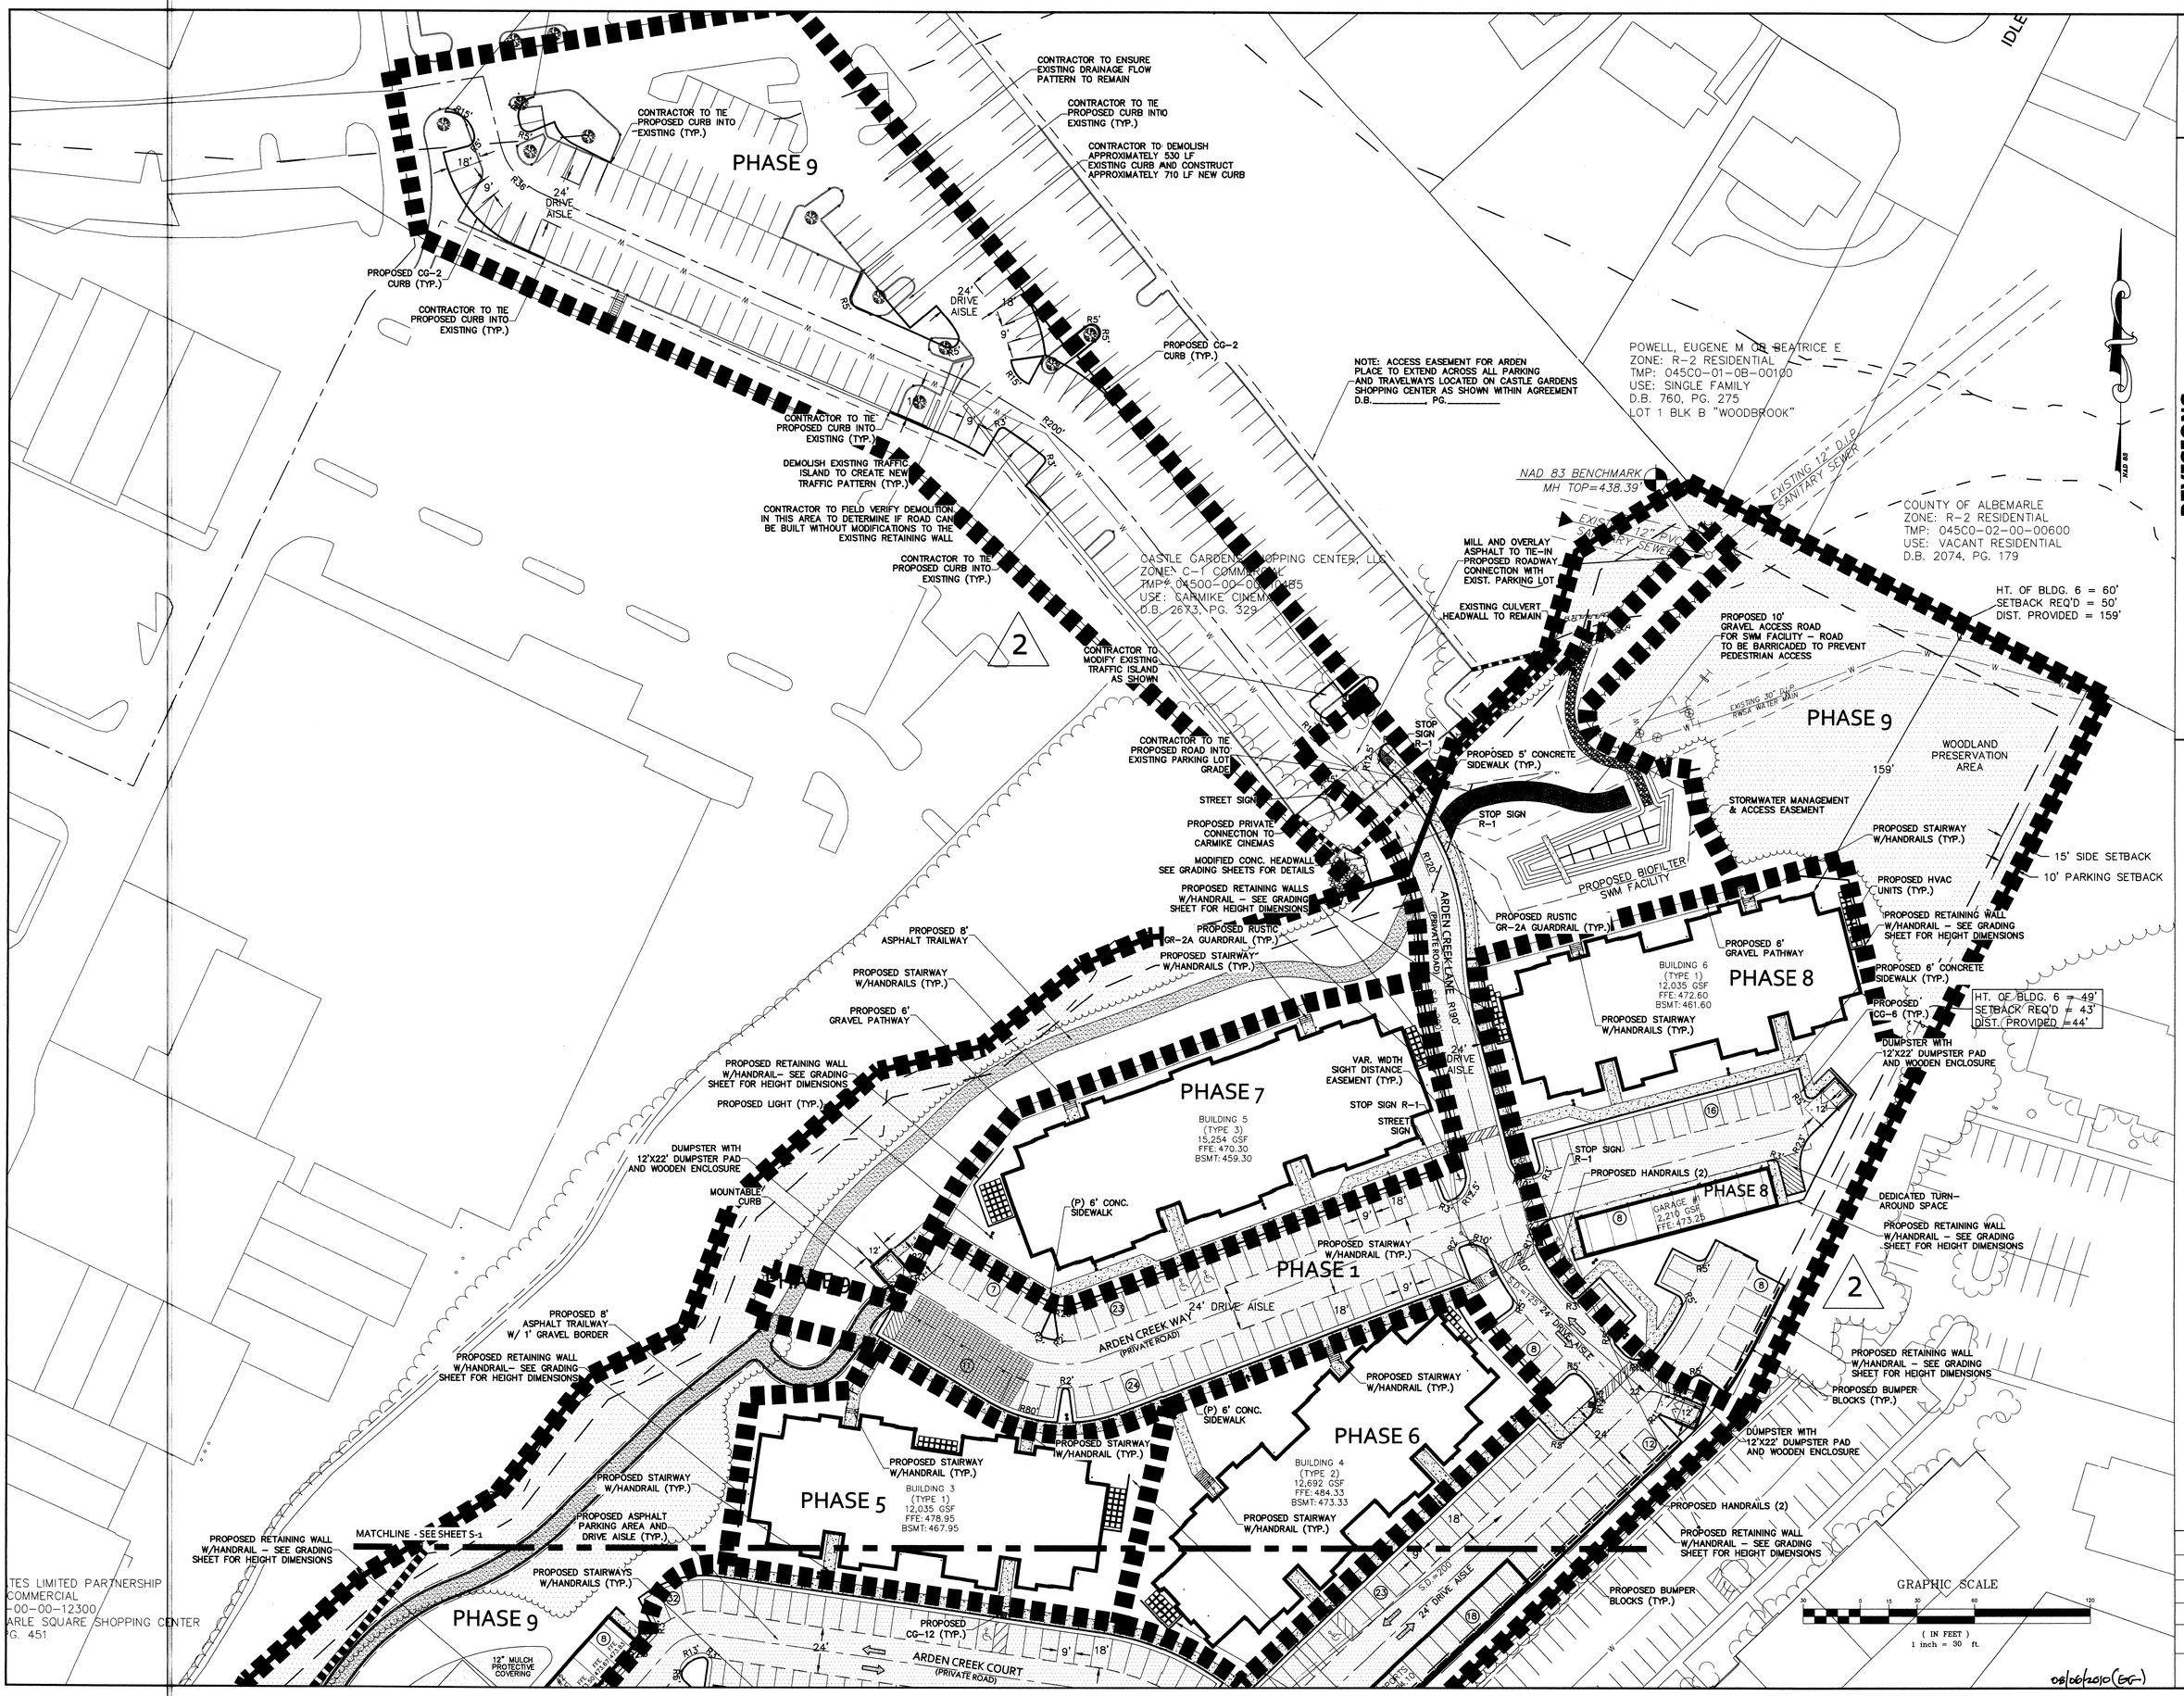

COMMONWEALTH OF VIRGINIA
SCOTT M COLLINS
No. 35791
6/28/10
PROFESSIONAL ENGINEER

REVISIONS

DATE	REVISION DESCRIPTION
04/21/10	INITIAL SUBMITTAL
06/18/10	REVISED PER COUNTY COMMENTS

COLLINS ENGINEERING

800 E. JEFFERSON STREET - CHARLOTTESVILLE, VA 22902 - 434.293.3719

PROJECT: ARDEN PLACE MINOR SITE PLAN AMENDMENT

SHEET TITLE: SITE PLAN

DRAWN BY:	KMK
CHECKED BY:	SRC
DATE:	04/19/10
PROJECT NO.	082023
SCALE	1"=30'
SHEET	S-2

These plans and associated documents are the exclusive property of COLLINS ENGINEERING and may not be reproduced in whole or in part and shall not be used for any purpose other than the specific project and site for which they were prepared, including but not limited to future additions, alterations, building and/or development on this site.